
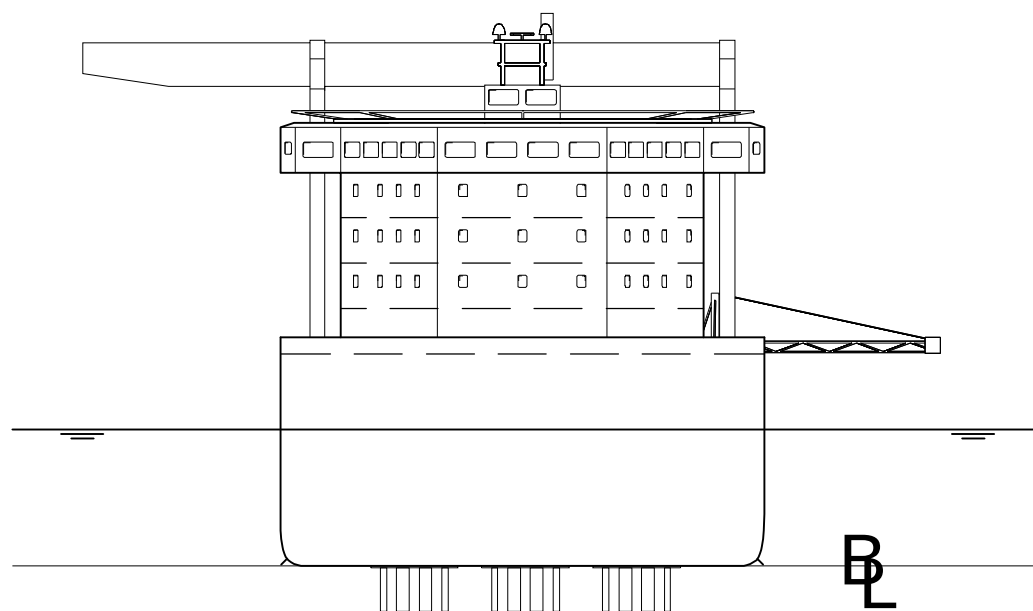


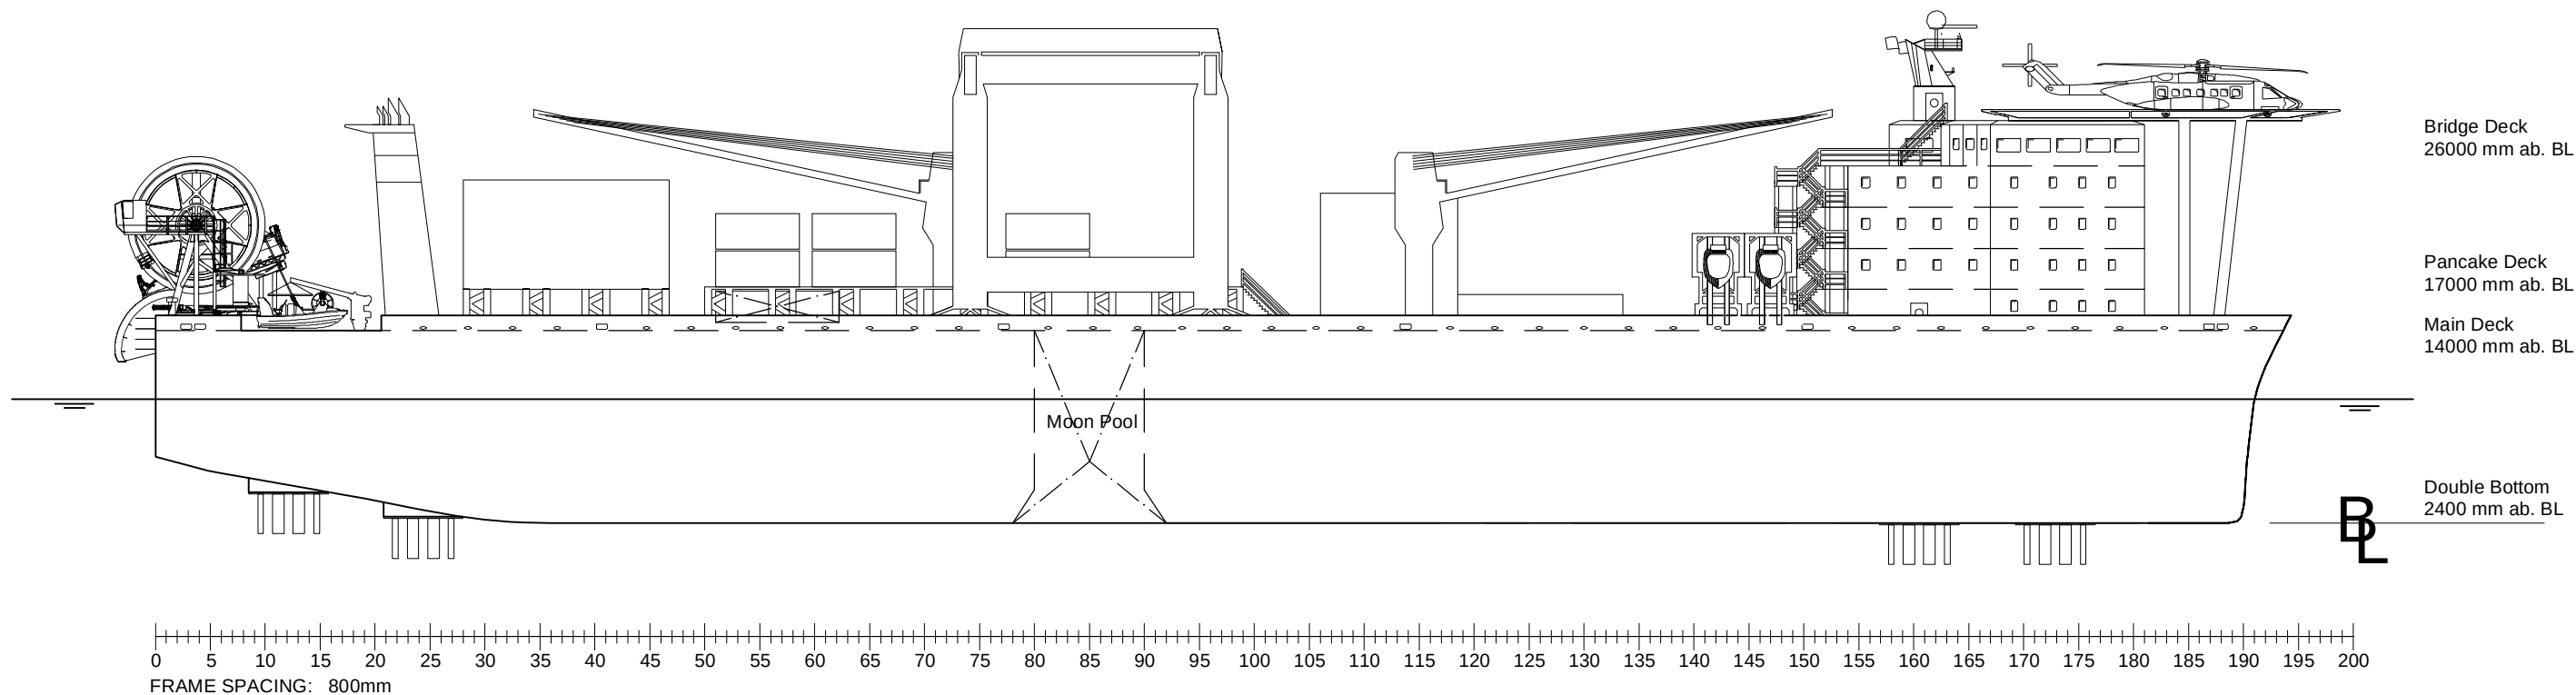

SHIP PARTICULARS

Name of Ship
Classification
Flag

DORIS
Lloyd's Register
Sweden

Length Overall (L O A)
Rule Length
Breath Overall (B O A)
Moulded Depth
Moulded Draught
Displacement
Accommodation


155.0 M
149.0 M
32.0 M
14.0 M
9.0 M
38988.7 MT
100 people

TANK CAPACITY

Cargo Capacity



132 000 barrels

REV	DATE	DESCRIPTION	BY	CHKD	APPD
This document is the property of Uille Eco Energy AB and Chalmers, protected in accordance with prevailing law.					
CLIENT			Uille Eco Energy AB		
TITLE			DRAWN BY		
			SCALE 1:500		
			SIZE A3		
DORIS		PROJECT	Field Development Floater		DATE
		DRAWING NO	P2013 - GA - 001		2013 - 12 - 05
			SHEET	1 (1)	REV


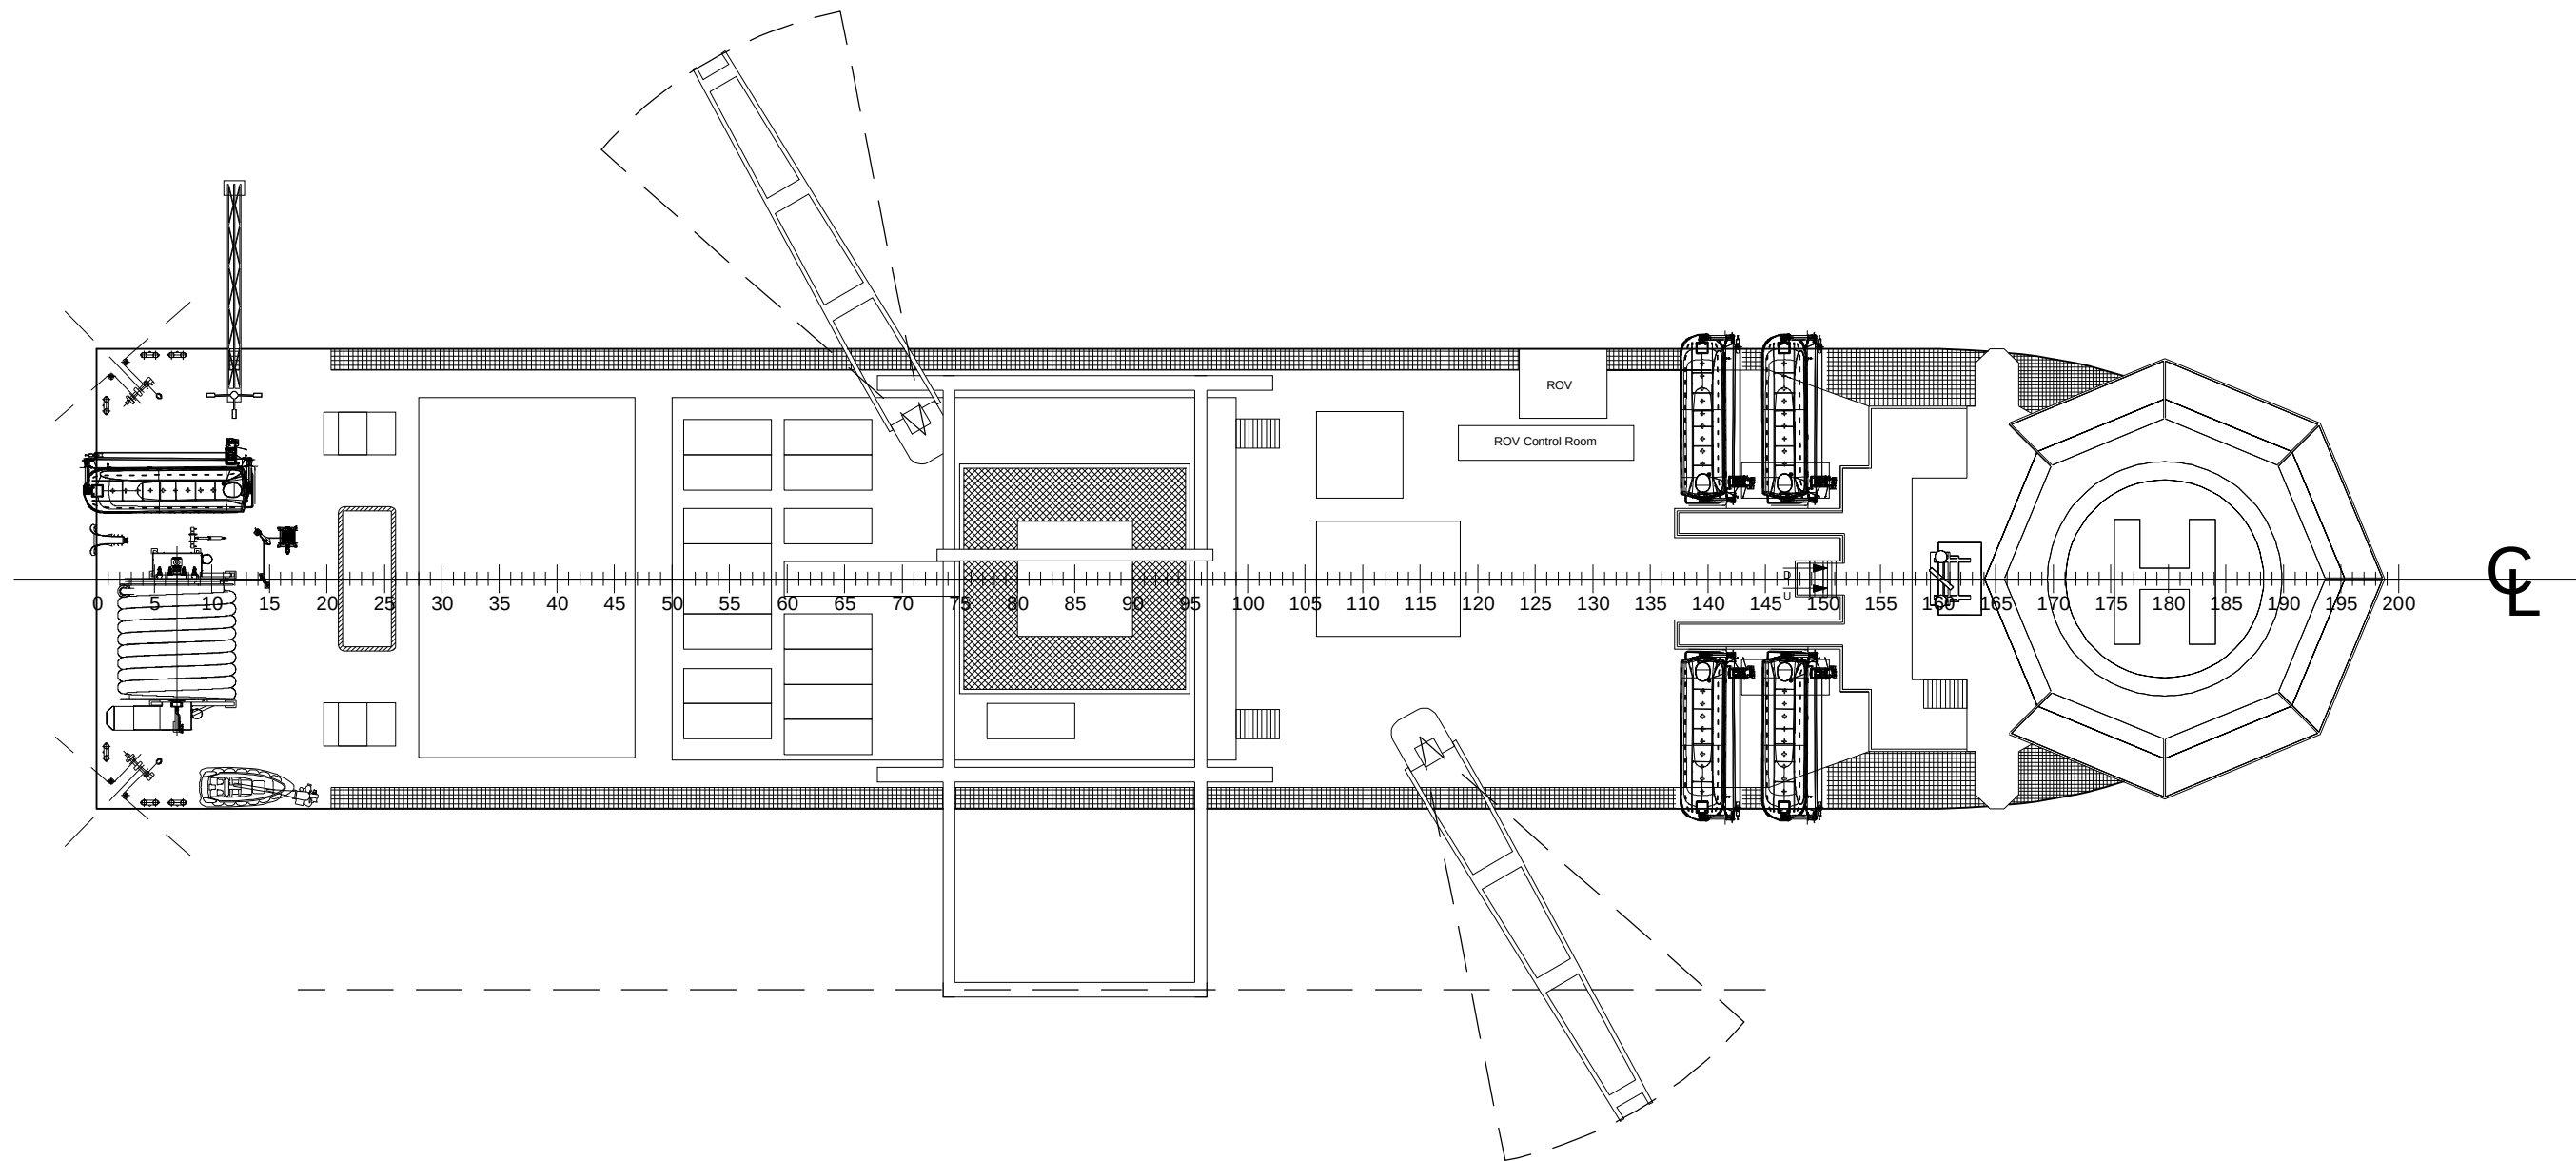


REV	DATE	DESCRIPTION	BY	CHKD	APPD
This document is the property of Uille Eco Energy AB and Chalmers, protected in accordance with prevailing law.					
CLIENT		Uille Eco Energy AB			
TITLE		General Arrangement Deck Layout		DRAWN BY	
				SCALE	1:500
				SIZE	A3
DORIS		PROJECT	Field Development Floater		DATE 2013 - 12 - 05
		DRAWING NO	P2013 - GA - 002		SHEET 1 (1)
					REV

FILE NAME P2013_GA_Drawings.dwg

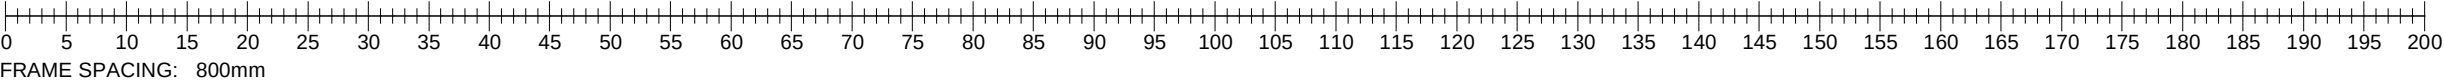
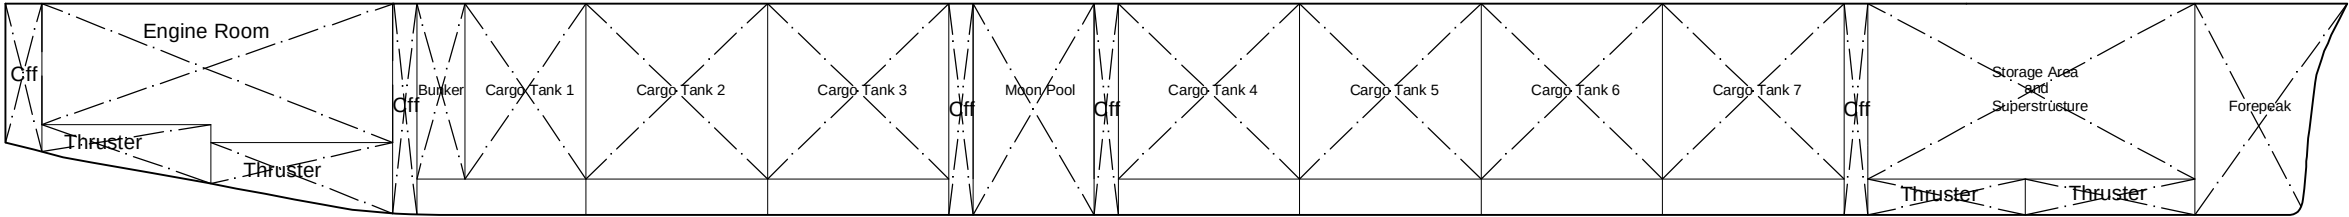


Tank Profile View

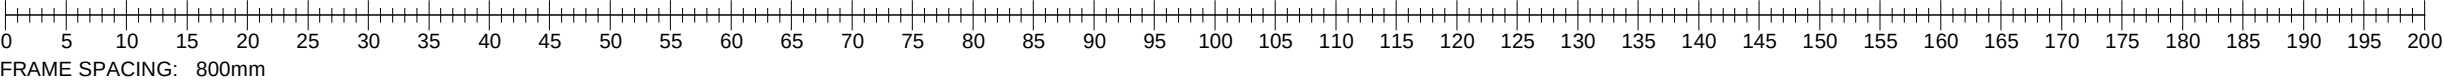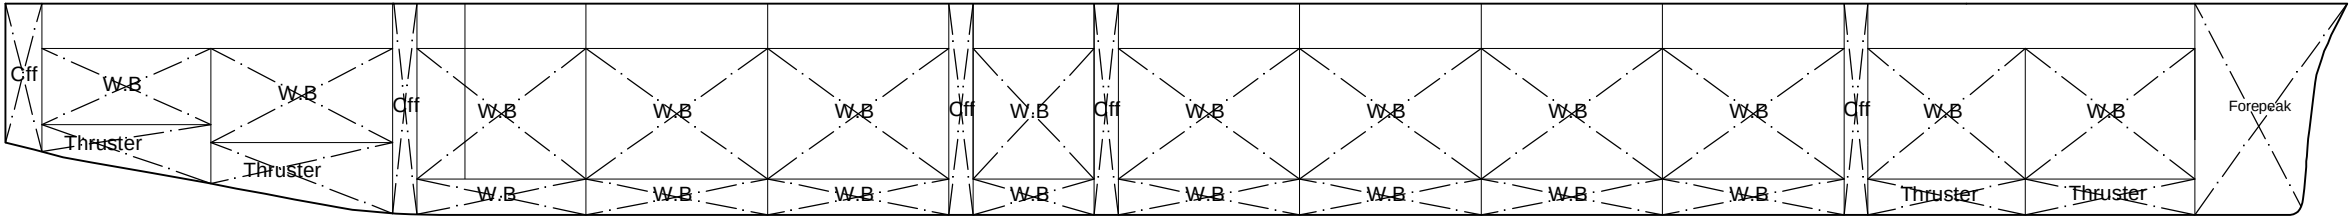


Tanks Double Side
13600 mm from CL


	REV	DATE	DESCRIPTION	BY	CHKD APPD
P2013_GA_Drawings.dwg FILE NAME	This document is the property of Ulle Eco Energy and Chalmers, protected in accordance with prevailing law.				
	CLIENT Ulle Eco Energy AB				
	TITLE Tanks Arrangement			DRAWN BY	
				SCALE 1:500	
				SIZE A3	
	DORIS	PROJECT Field Development Floater			DATE 2013 - 12 - 05
DRAWING NO P2013 - GA - 003			SHEET 1 (2)	REV	

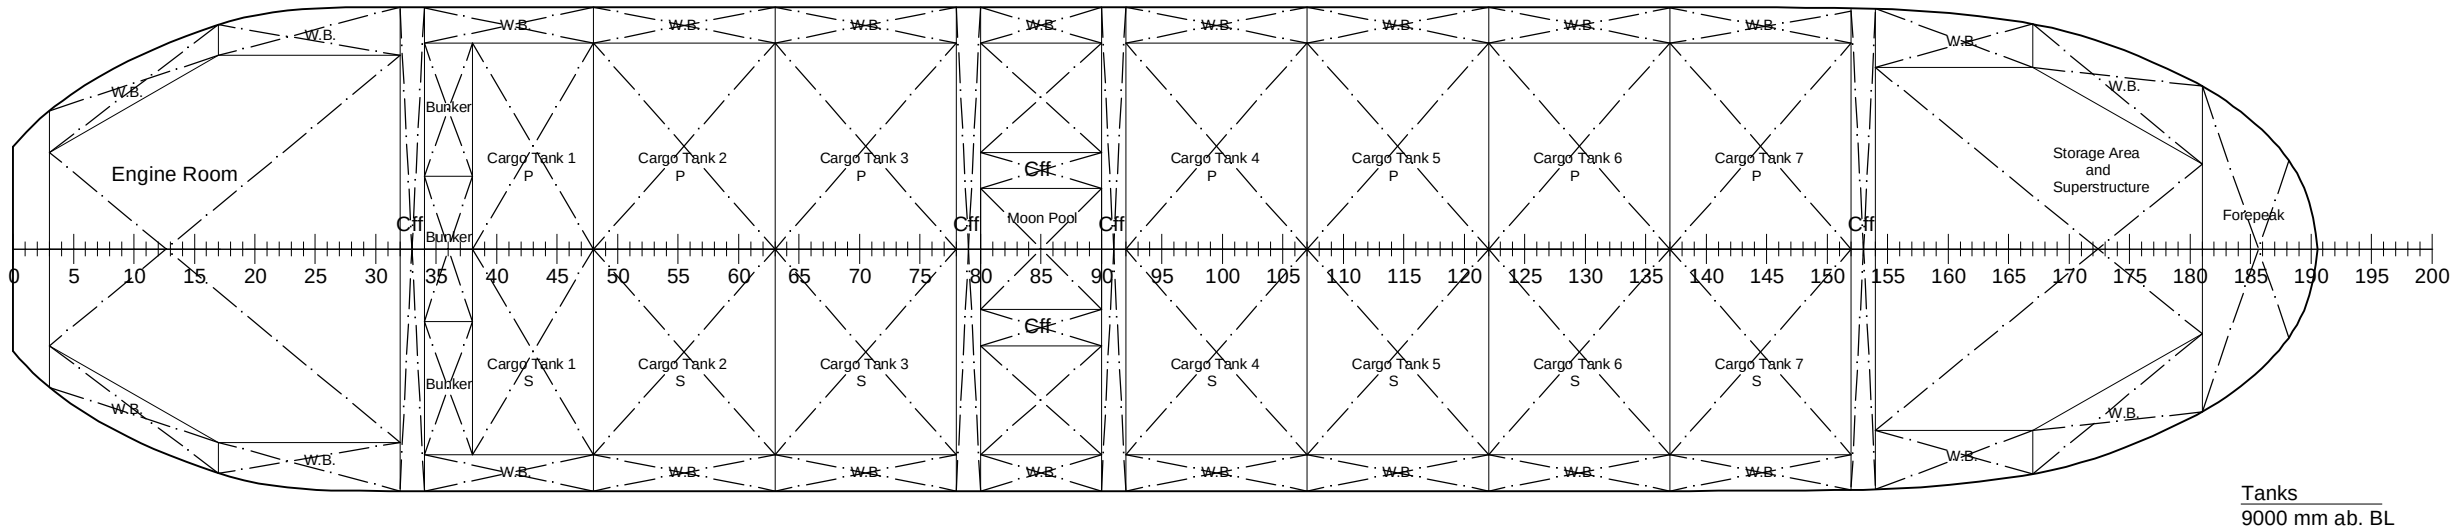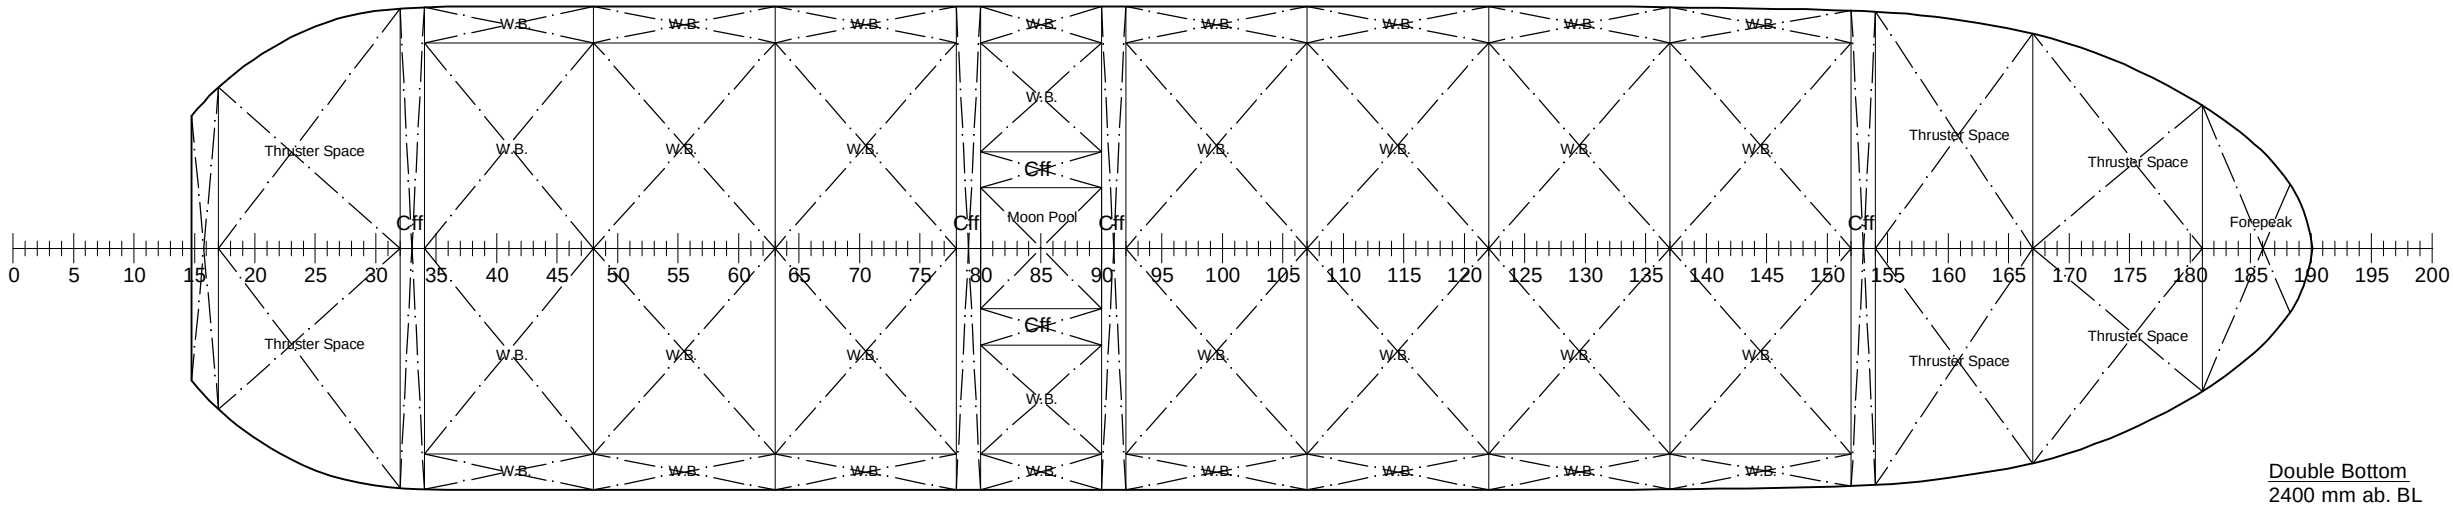


REV	DATE	DESCRIPTION	BY	CHKD	APPD
This document is the property of Uille Eco Energy AB and Chalmers, protected in accordance with prevailing law.					
CLIENT Uille Eco Energy AB					
TITLE Tank Arrangement			DRAWN BY		
			SCALE 1:500		
			SIZE A3		
DORIS		PROJECT Field Development Floater	DATE 2013 - 12 - 05		
		DRAWING NO P2013 - GA - 003	SHEET 2 (2)	REV	

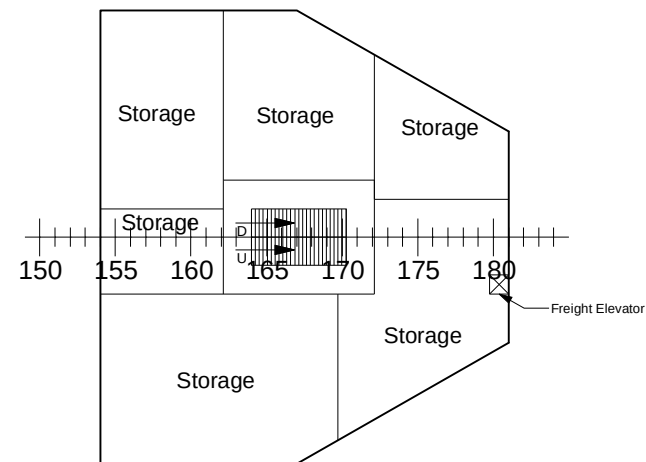


Deck -2: Storage

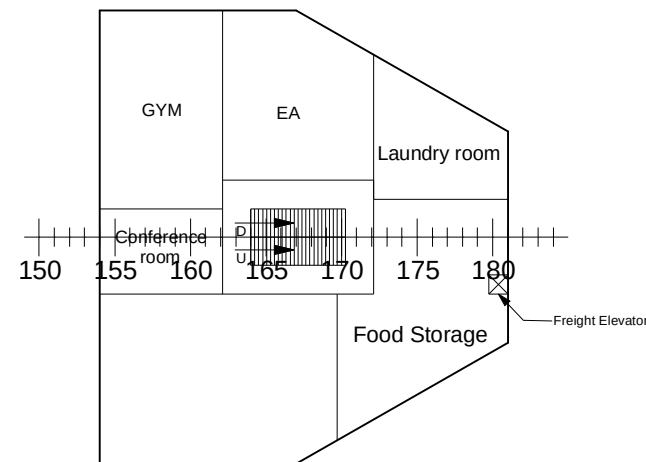


Deck -1: Storage

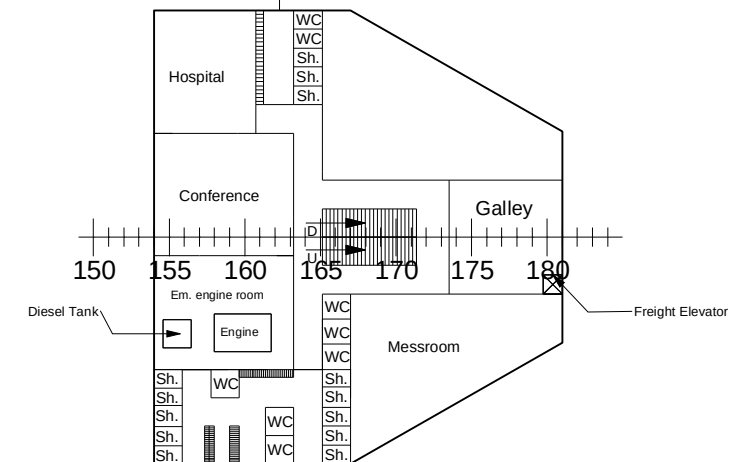


Main Deck

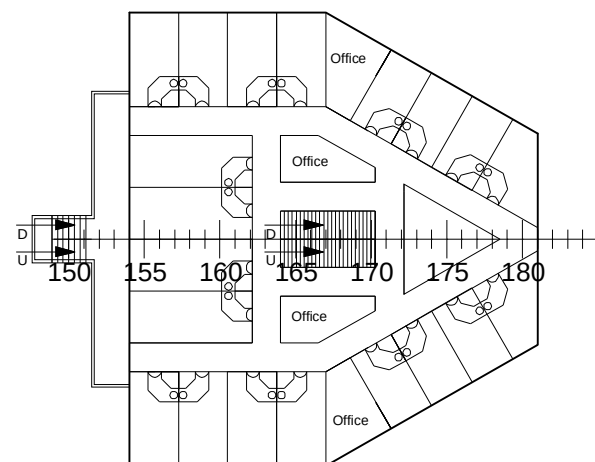


Deck 1: Accommodation

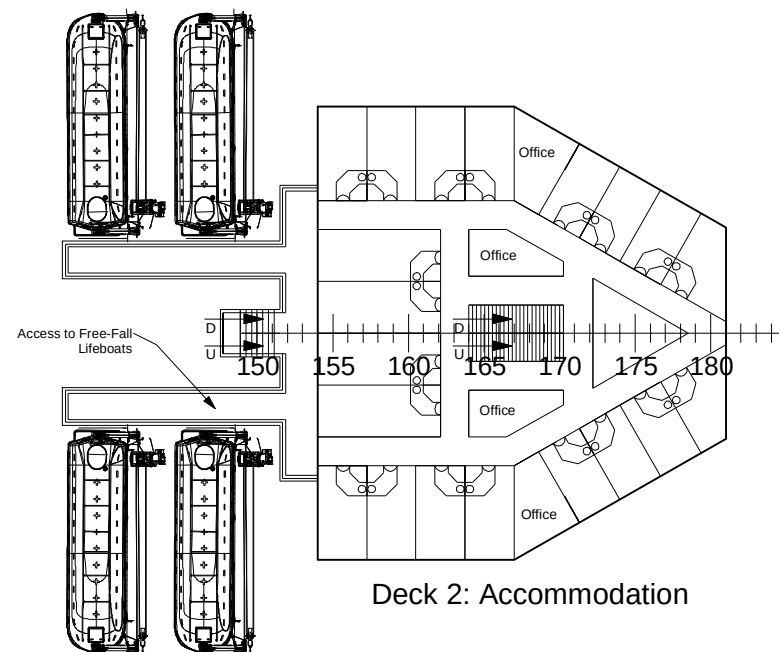


Deck 2: Accommodation

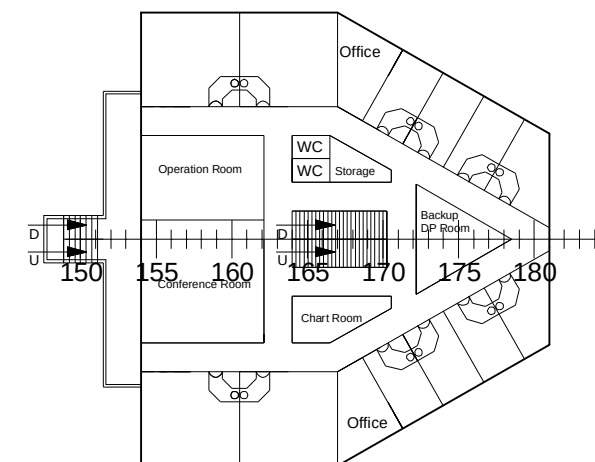

Deck 3: Offices

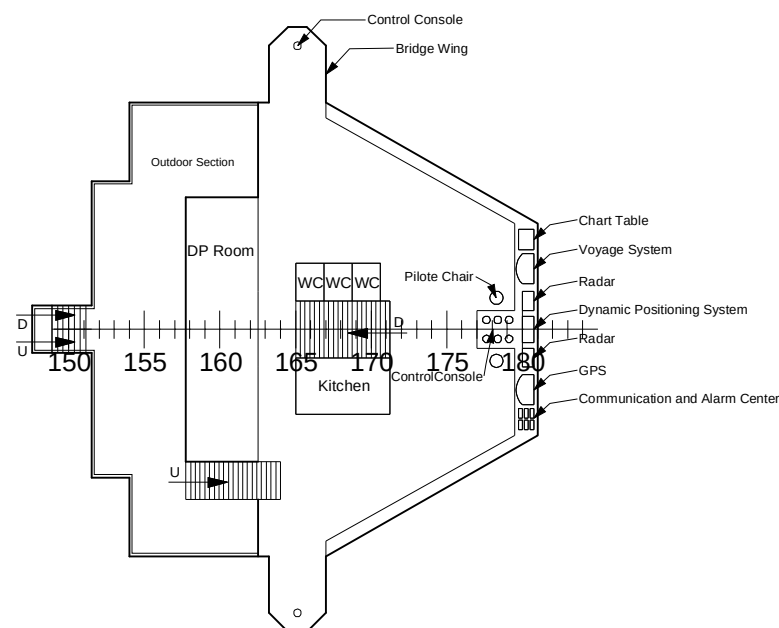


Deck 4: Bridge

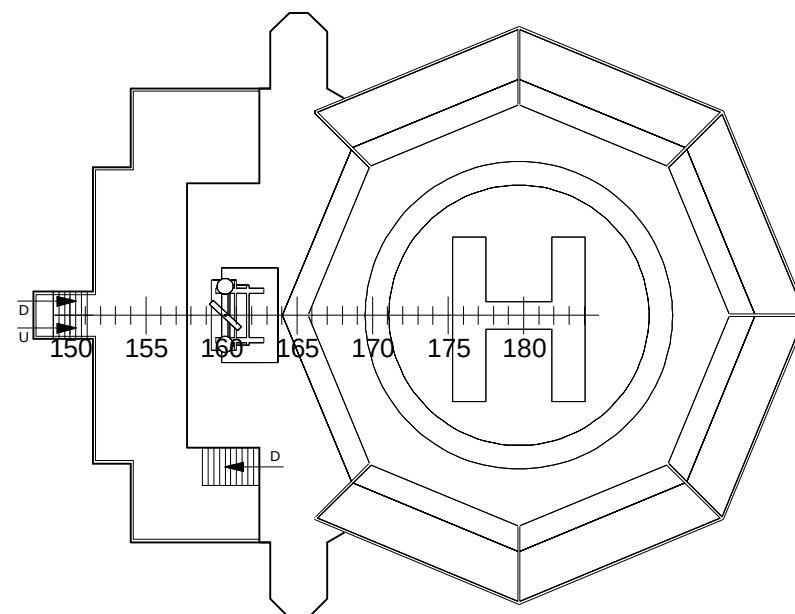

Deck 5: Roof

REV	DATE	DESCRIPTION	BY	CHKD	APPD
This document is the property of Uille Eco Energy AB and Chalmers, protected in accordance with prevailing law.					
CLIENT			Uille Eco Energy AB		
TITLE			DRAWN BY		
Superstructure and Bridge Arrangement			SCALE 1:400		
			SIZE A3		
DORIS			DATE 2013 - 12 - 05		
			SHEET 1 (1)		
PROJECT			Field Development Floater		
DRAWING NO			P2013 - GA - 004		


FILE NAME P2013_GA_Drawings.dwg

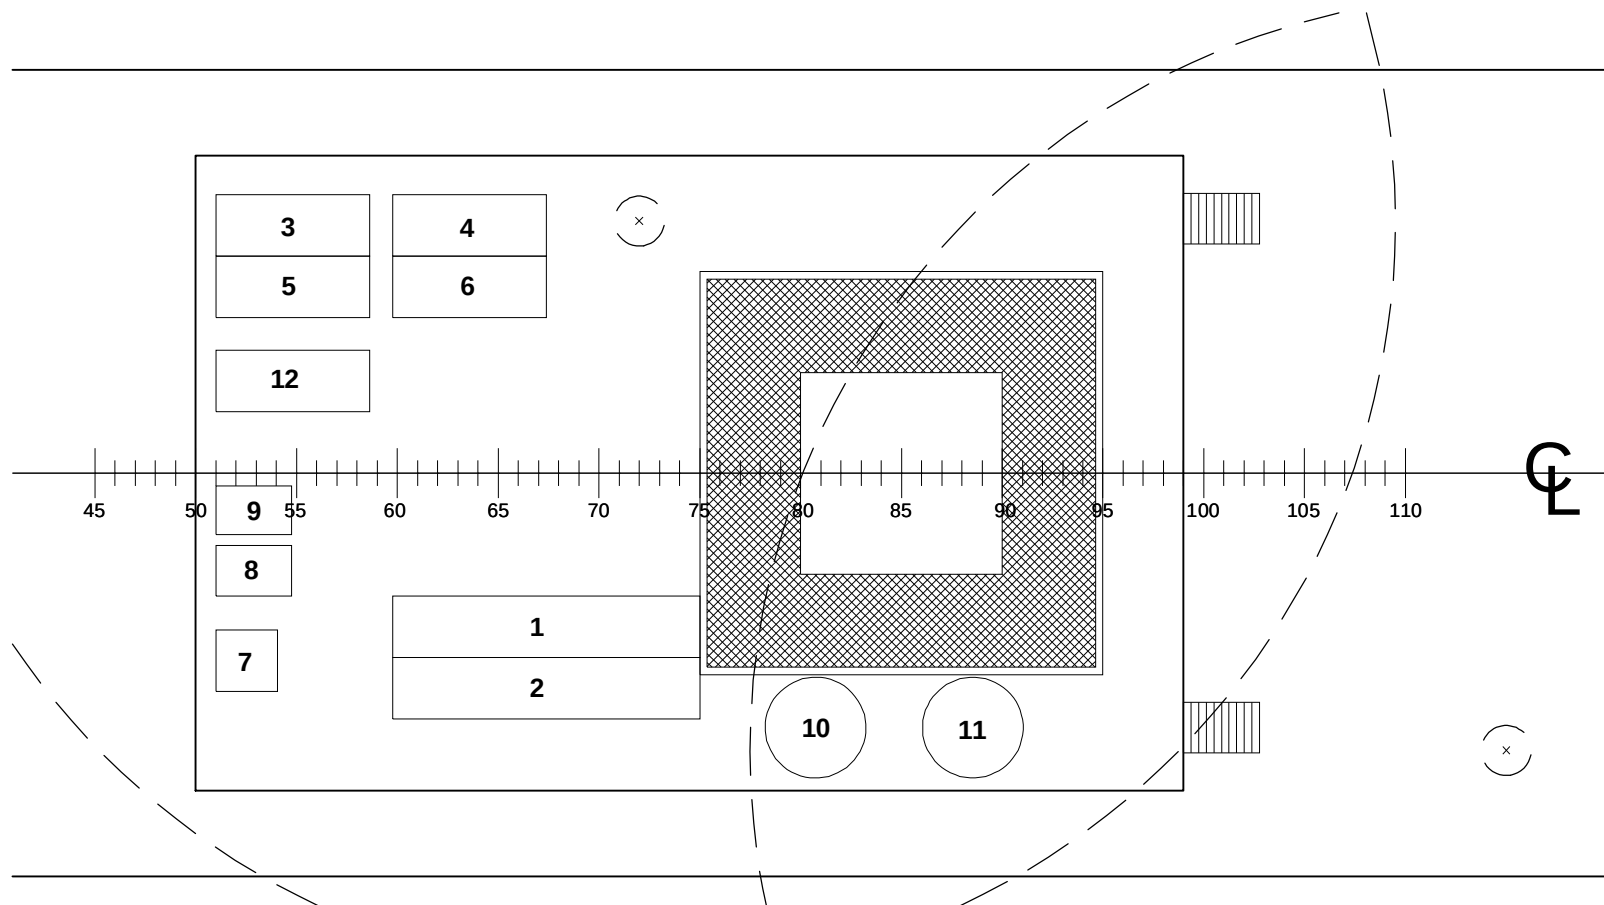

Nº	Description
1,2	Riser Assembly Container (Open Top, for riser joints)
3-6	Riser Assembly Container (Weell Head, tools, etc.)
7	Riser Torque Tong
8,9	Umbilical Reels
10,11	Riser Buoyancy Module
12	Seafloor Isolation Device

REV	DATE	DESCRIPTION	BY	CHKD	APPD
This document is the property of Ulle Eco Energy AB and Chalmers, protected in accordance with prevailing law.					
CLIENT Ulle Eco Energy AB					
TITLE Equipment on Pancake Deck SSR Installation			DRAWN BY		
			SCALE 1:300		
			SIZE A4		
DORIS		PROJECT	Field Development Floater		DATE 2013 - 12 - 05
		DRAWING NO	P2013 - GA - 005		SHEET 1 (1)
					REV

FILE NAME
P2013_GA_Drawings.dwg

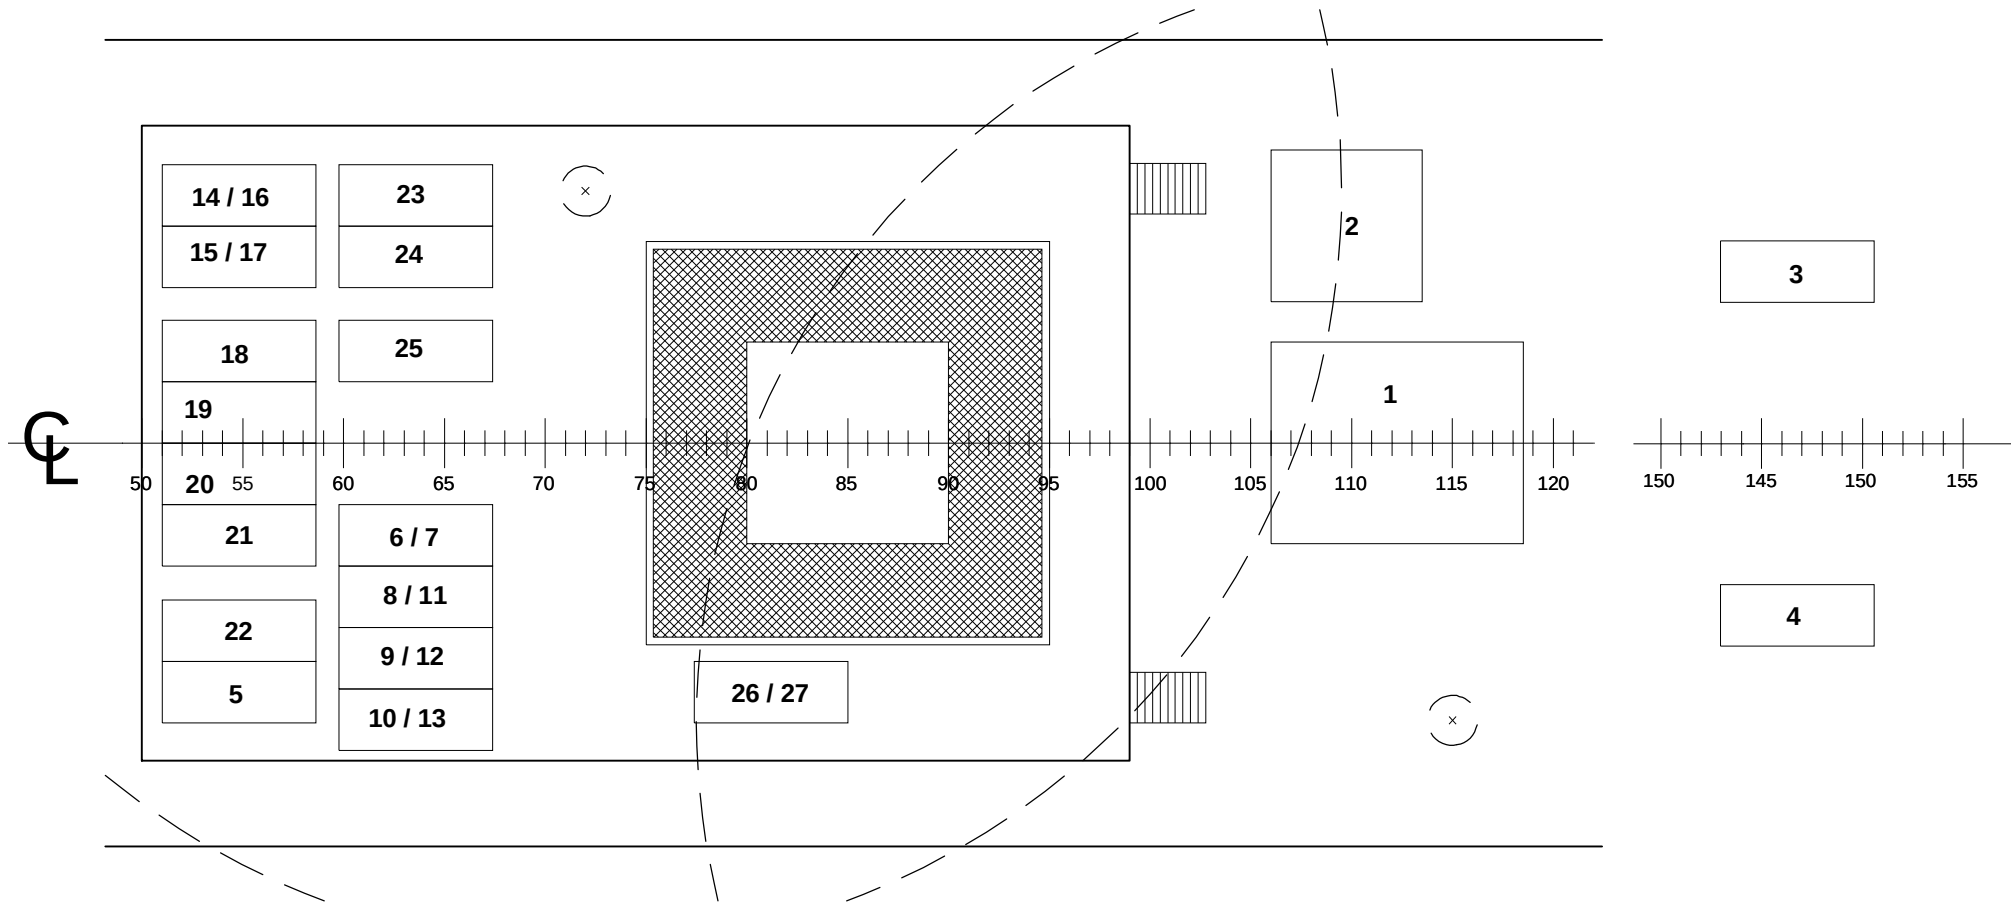

N°	Description
1	Coiled Tubing Assembly Drive
2	Coiled Tubing Equipment
3	Wire Line Unit (Module)
4	Wire Line Unit (Control Cabin)
5	Mud Laboratory Container
6,7	Chemicals Container ("Sack Store")
8-10	Dry Bulk
11-13	Cement System

N°	Description
14,15	Mud Shale Shacker
16,17	Sand Trap
18-21	Active Mud Tanks
22	Chemical Tank
23,24	Mud Pump
25	Base Oil Tank
26	Brine Tank
27	Completion Fluid Tank

This document is the property of Ulle Eco Energy AB and Chalmers, protected in accordance with prevailing law.					
REV	DATE	DESCRIPTION	BY	CHKD	APPD
CLIENT Ulle Eco Energy AB					
TITLE Equipment on Pancake Deck Drilling op.			DRAWN BY		
			SCALE 1:300		
			SIZE A4		
DORIS		PROJECT Field Development Floater		DATE 2013 - 12 - 05	
		DRAWING NO P2013 - GA - 006		SHEET 1 (1)	REV